EXISTING GROUND FLOOR PLAN - BUILDING NO 33
Scale 1:200

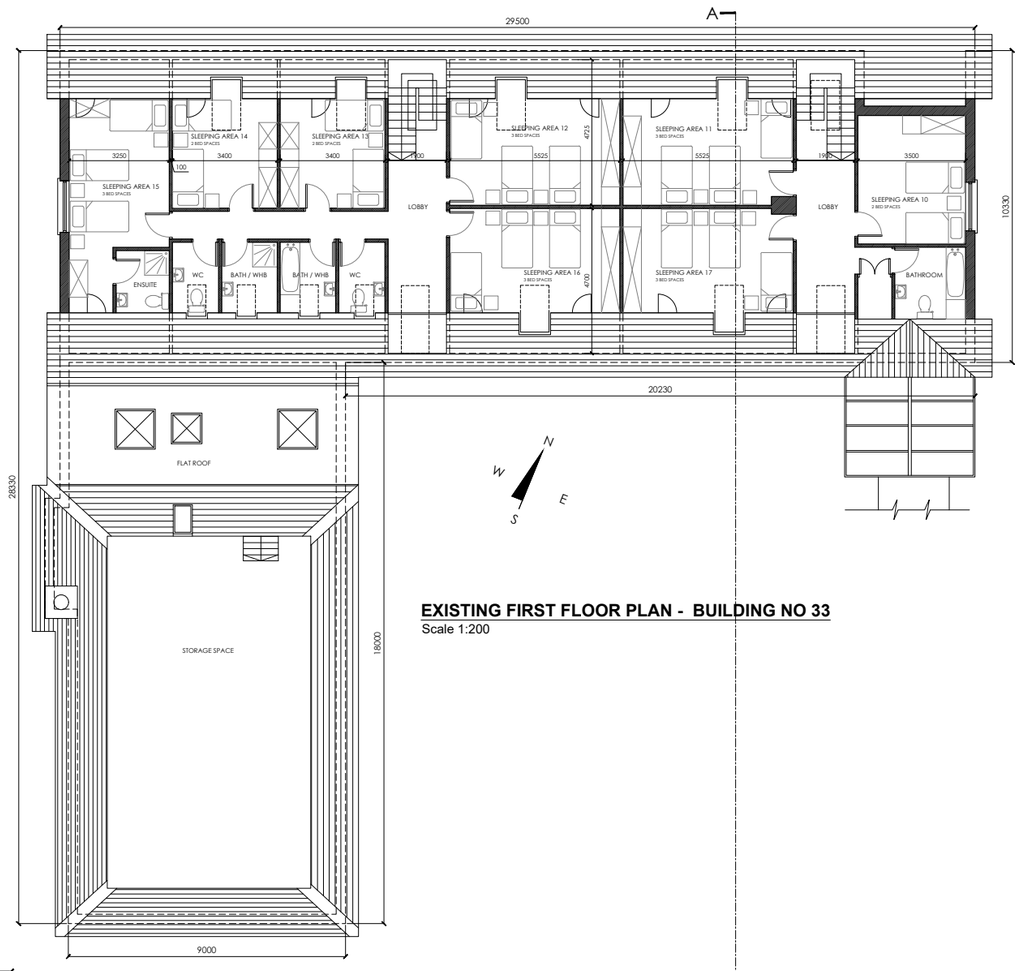

EXISTING FIRST FLOOR PLAN - BUILDING NO 33
Scale 1:200

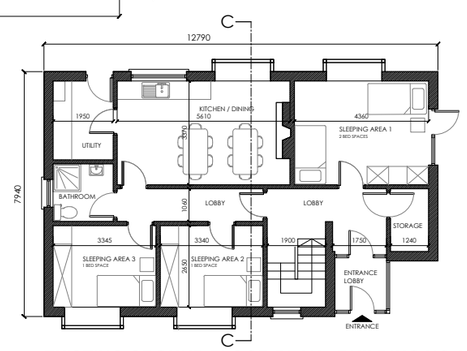

EXISTING GROUND FLOOR PLAN - BUILDING NO 31
Scale 1:200

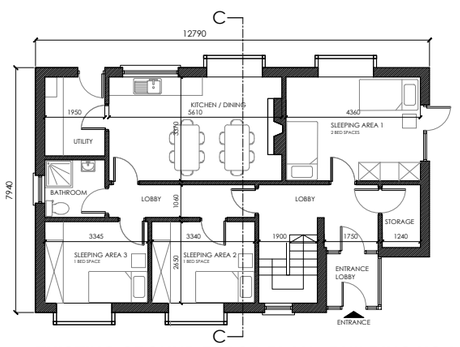

EXISTING GROUND FLOOR PLAN - BUILDING NO 32
Scale 1:200

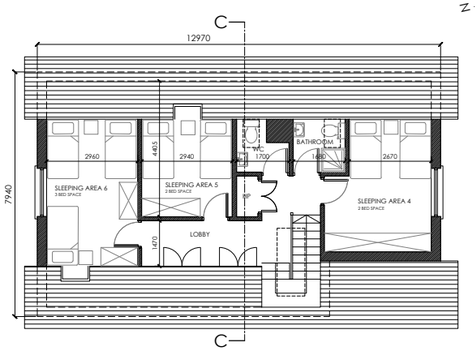

EXISTING FIRST FLOOR PLAN - BUILDING NO 31
Scale 1:200

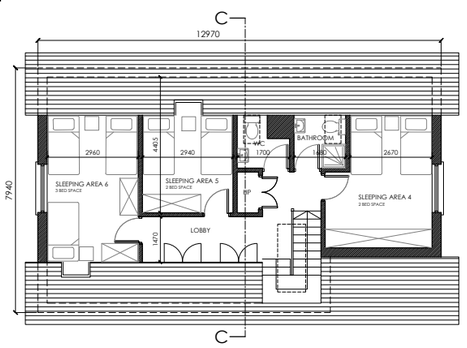

EXISTING FIRST FLOOR PLAN - BUILDING NO 32
Scale 1:200

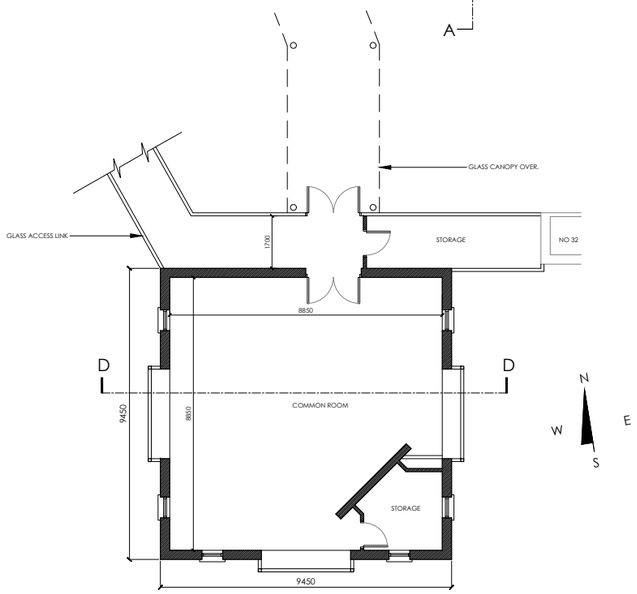

EXISTING GROUND FLOOR PLAN - COMMON ROOM
Scale 1:200

NOTES

PLANNING

REVISION	DATE	INTLS	No.

An Roinn Tithíochta, Pleanála agus Rialtais Áitiúil
Department of Housing, Planning and Local Government

SEAMUS DE FAOITE
DIRECTOR OF SERVICES - HOUSING, COMMUNITY & EMERGENCY SERVICES

HOUSING

ADDRESS : Civic Offices, Baileys New Street, Waterford X91 XH42
TELEPHONE : 0761 - 102020
FAX NO. : 051 - 844708

PROJECT
Proposed Change of Use at The Good Shepherd, Virginia Crescent, Waterford.

TITLE
Existing Plans

SCALE	JOB No.	DRAWING No.
1:200 @ A3	N/A	P - 201
	DATE	**DRAWN BY** / **CHECKED BY**
	Jun. 2025	RM / RM