Portlaw Courthouse

Existing Ground Floor Plan

0m — 10m

1:100@A1

N

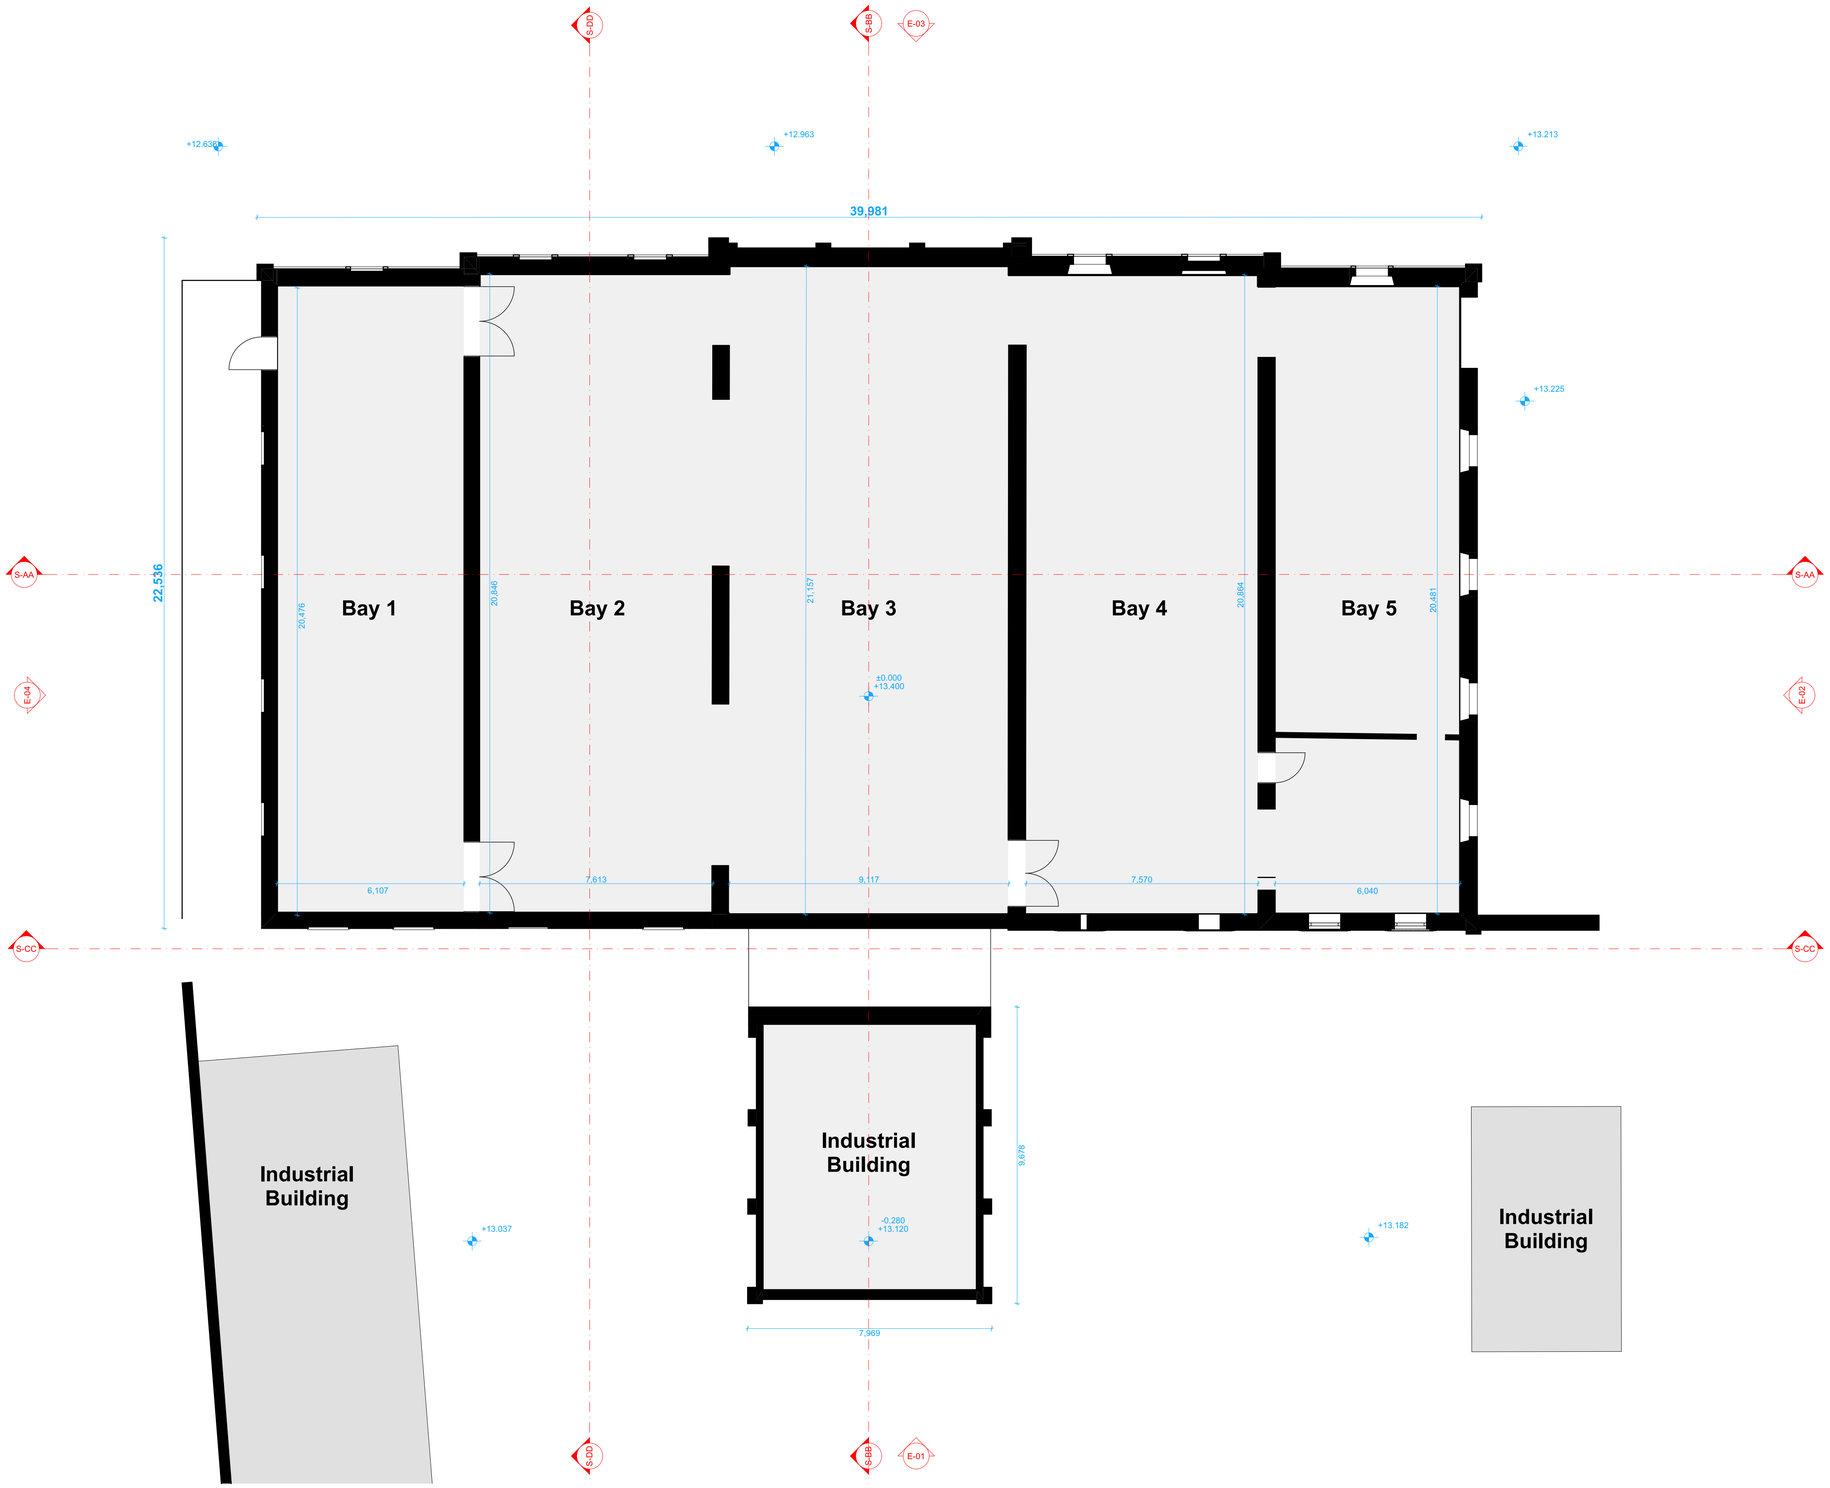

HALL BLACK DOUGLAS

Architects
152 Albertbridge Road
Belfast
BT5 4GS

hallblackdouglas.com
028 9045 0681

Project
Portlaw Courthouse

Drawing Title
Existing Ground Floor Plan

Scale @ A1
1:100

Client
Waterford City and County Council

Drawing No.
6325-HBD-Z1-00-PL-A-(04)001

Date
13.02.26

Drawn/Chk
CM /AB