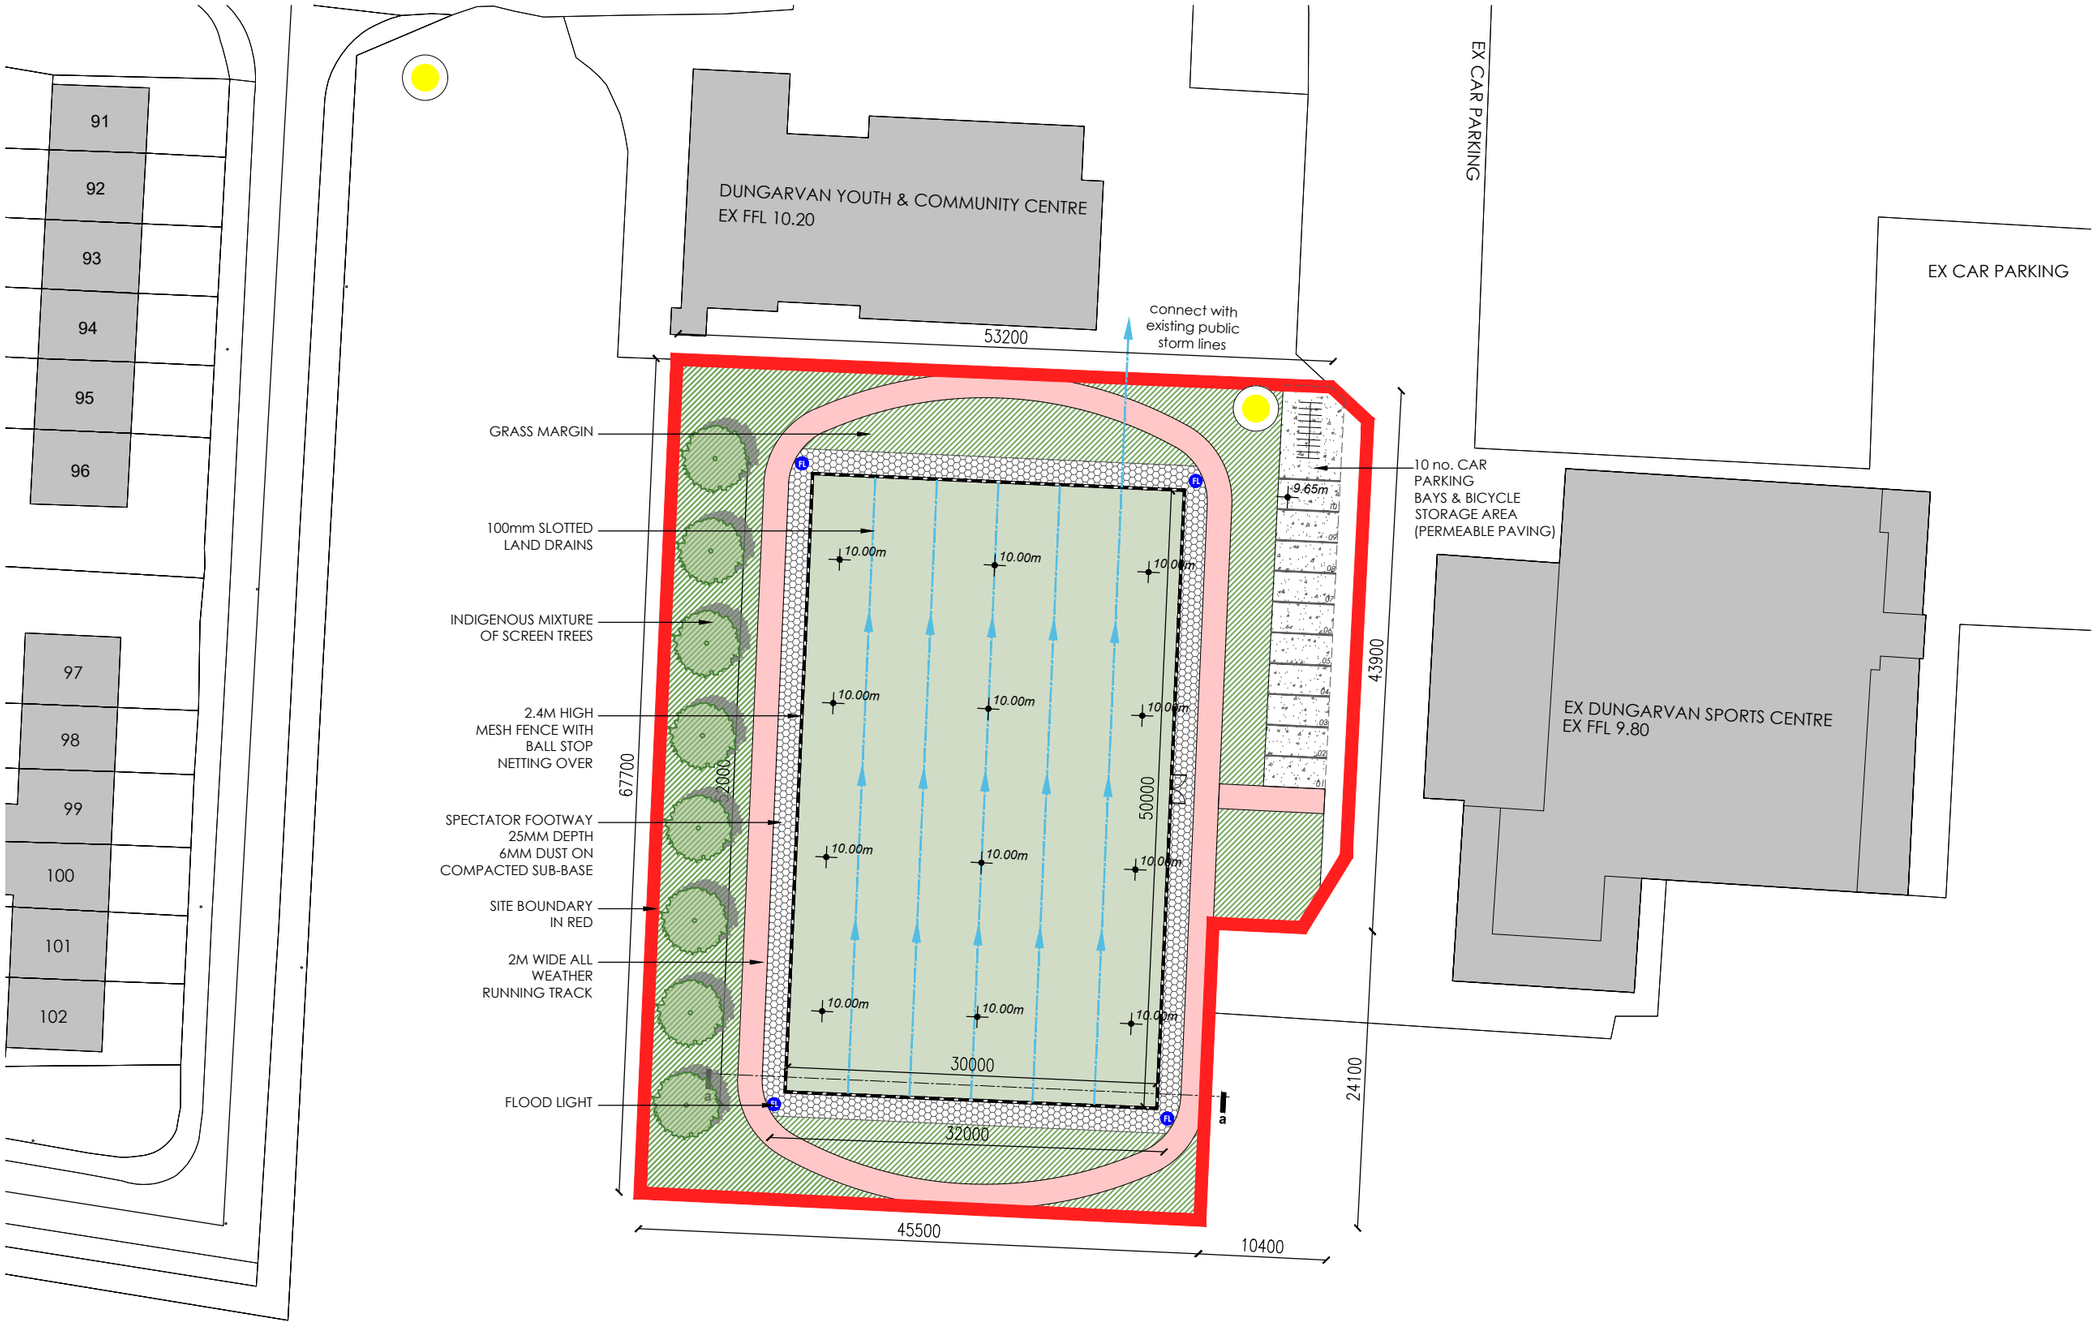

NOTES

THIS DRAWING IS FOR PLANNING PURPOSES ONLY.

SPECIFICATIONS ON ALL ITEMS TO BE CHECKED AND CERTIFIED BY SUPPLIERS AND CONTRACTORS. ANY DISCREPANCIES TO BE NOTED TO WATERFORD CITY AND COUNTY COUNCIL IMMEDIATELY.

ALL DIMENSIONS AND LEVELS TO BE CHECKED ON SITE BEFORE WORKS COMMENCES.

THIS DRAWING IS TO BE READ IN CONJUNCTION WITH ALL RELEVANT SCOPE OF WORKS, SPECIFICATIONS AND DRAWINGS.

IN THE EVENT OF ANY DISCREPANCIES BETWEEN DRAWINGS THE CONTRACTOR IS TO INFORM WATERFORD CITY AND COUNTY COUNCIL IMMEDIATELY.

DO NOT SCALE. USE FIGURED DIMENSIONS ONLY.

ALL WORK TO COMPLY WITH CURRENT BUILDING REGULATIONS AND BUILDING STANDARDS.

THIS DRAWING IS COPYRIGHT TO WATERFORD CITY AND COUNTY COUNCIL AND THE CONTENTS MUST NOT BE DISCLOSED TO ANYONE WITHOUT PRIOR AGREEMENT.

N

PROPOSED SITE LAYOUT PLAN

Scale 1:500

- indicates outline of site
  site area : 3539 sq mts
- site notice location
- indicates all weather pitch
- 100mm Slotted Land Drain Pipe to Main Pitch @ 5 Meter Centres to connect with existing storm lines with 150mm PVC Pipe
- indicates fence with ball stop netting over

PLANNING

REVISION	DATE	INTLS	No.

Comhairle Cathrach & Contae Phort Láirge
Waterford City & County Council

IVAN GRIMES
DIRECTOR OF SERVICES - HOUSING, COMMUNITY & EMERGENCY SERVICES

HOUSING

ADDRESS : Civic Offices, Baileys New Street, Waterford X91 XH42
TELEPHONE : 0761 - 102020
FAX NO. : 051 - 844708

PROJECT
Development of mutli-use games area (MUGA) at Quann's Field, Dungarvan, Co. Waterford

TITLE
Site layout plan

SCALE	JOB No.	DRAWING No.
1:500 @ A3	n/a	002

DATE	DRAWN BY	CHECKED BY
Mar. 2024	TC	LM