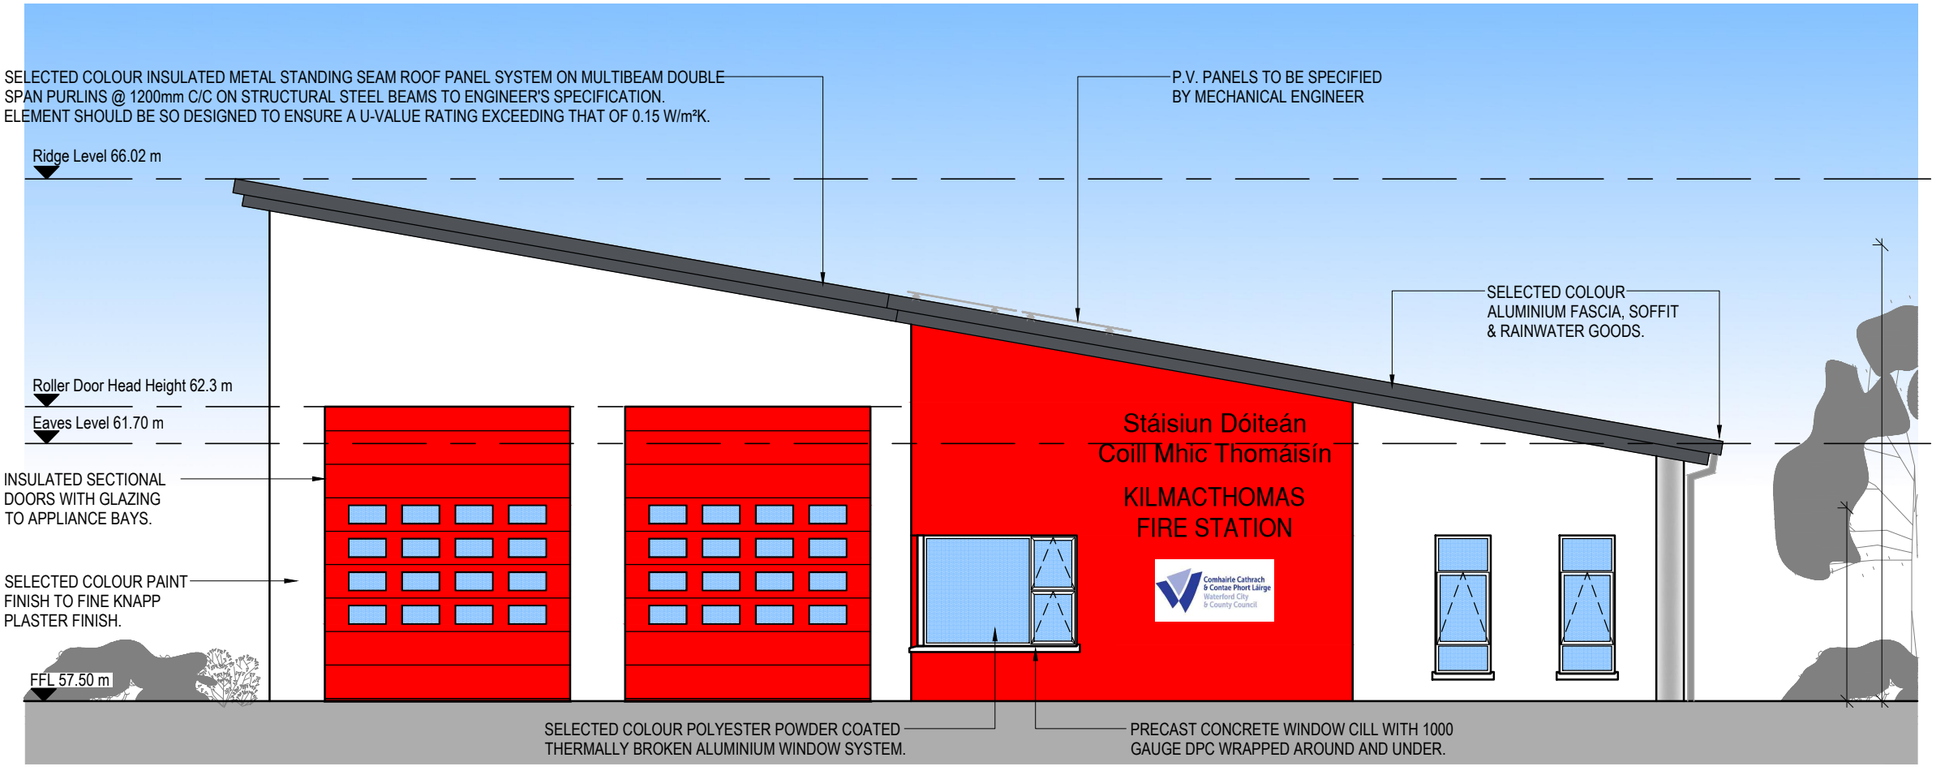

SOUTH EAST ELEVATION (FRONT)

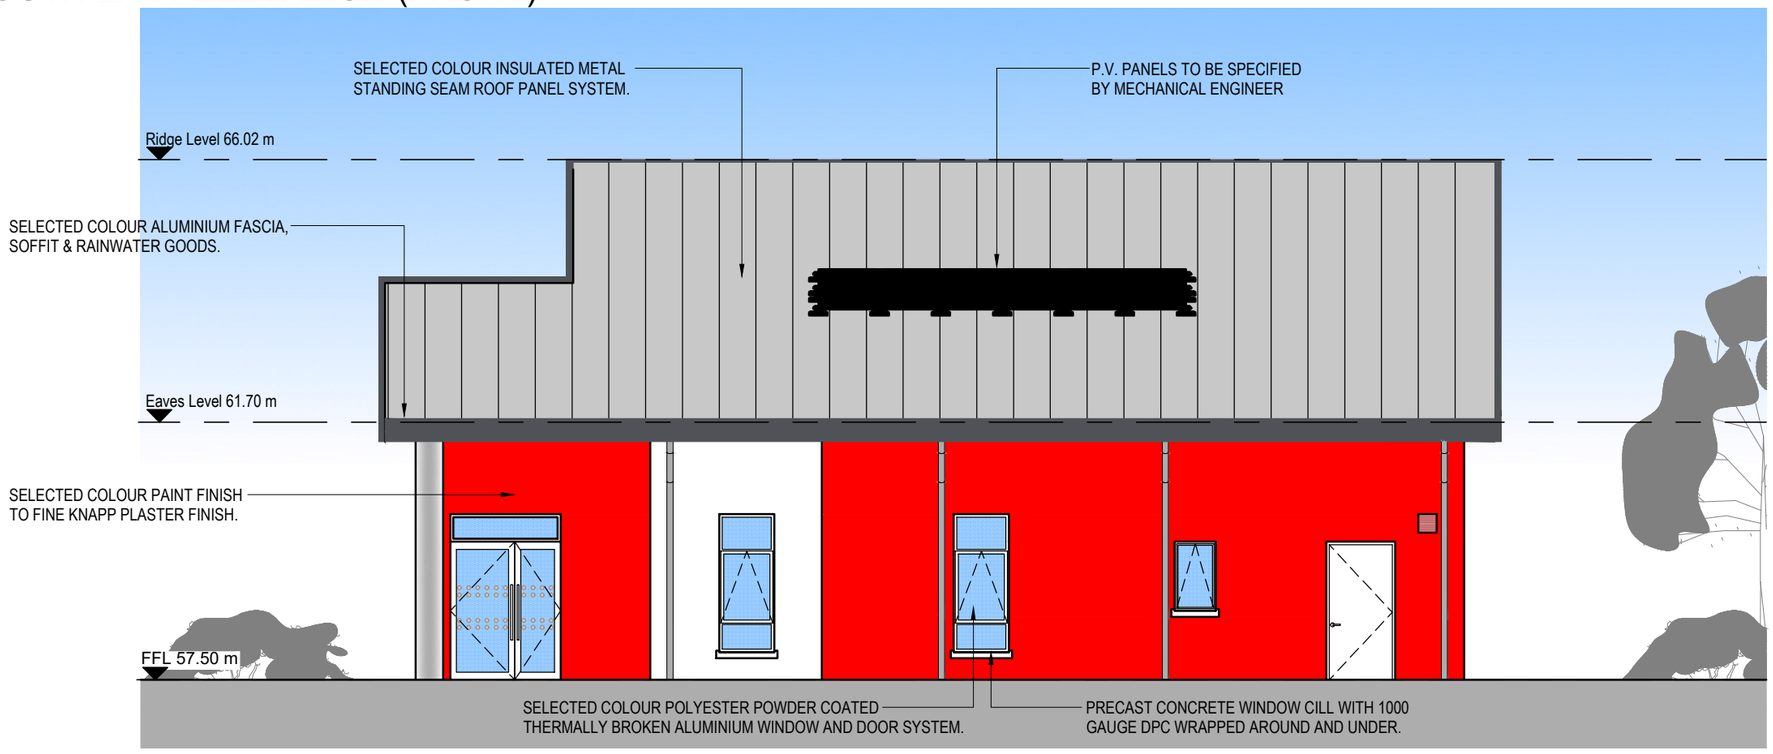

NORTH EAST ELEVATION (SIDE)

DO NOT SCALE FROM THIS DRAWING. USE FIGURED DIMENSIONS IN ALL CASES.
VERIFY DIMENSIONS ON SITE AND REPORT ANY DISCREPANCIES TO THE ARCHITECTS IMMEDIATELY.
THIS DRAWING TO BE READ IN CONJUNCTION WITH THE ARCHITECTS SPECIFICATION.
© THIS DRAWING IS COPYRIGHT AND MAY ONLY BE REPRODUCED WITH THE ARCHITECTS PERMISSION.

NOTES

REV	DATE	DRAWN	NOTES

CJFA ARCHITECTS + C.J. Falconer + Associates ARCHITECTS
St. Patrick's House, Newtown, Waterford, Ireland. X91-RR76
t: +353 (0)51 878888 f: +353 (0)51 878794 e: mail@cjfa.ie w: www.cjfa.ie

JOB NUMBER:	DWG. SERIES:	STATUS CODE:
2007286	PART 8 SUBMISSION	S2

CLIENT: WATERFORD COUNTY COUNCIL

JOB: NEW FIRE STATION AT KILMACTHOMAS, CO. WATERFORD

DRAWING: ELEVATIONS SHEET 1

DATE:	09/11/2022	SCALE:	A3 - 1:100
DRAWN:	DAMIEN O'REILLY	CHECKED:	DO'R

PROJECT:	ORIGINATOR:	ZONE:	LEVEL:	TYPE:	DISC:	NUMBER:	REVISION:
FSK	CJFA	00	ST	DR	A	PL-0400	