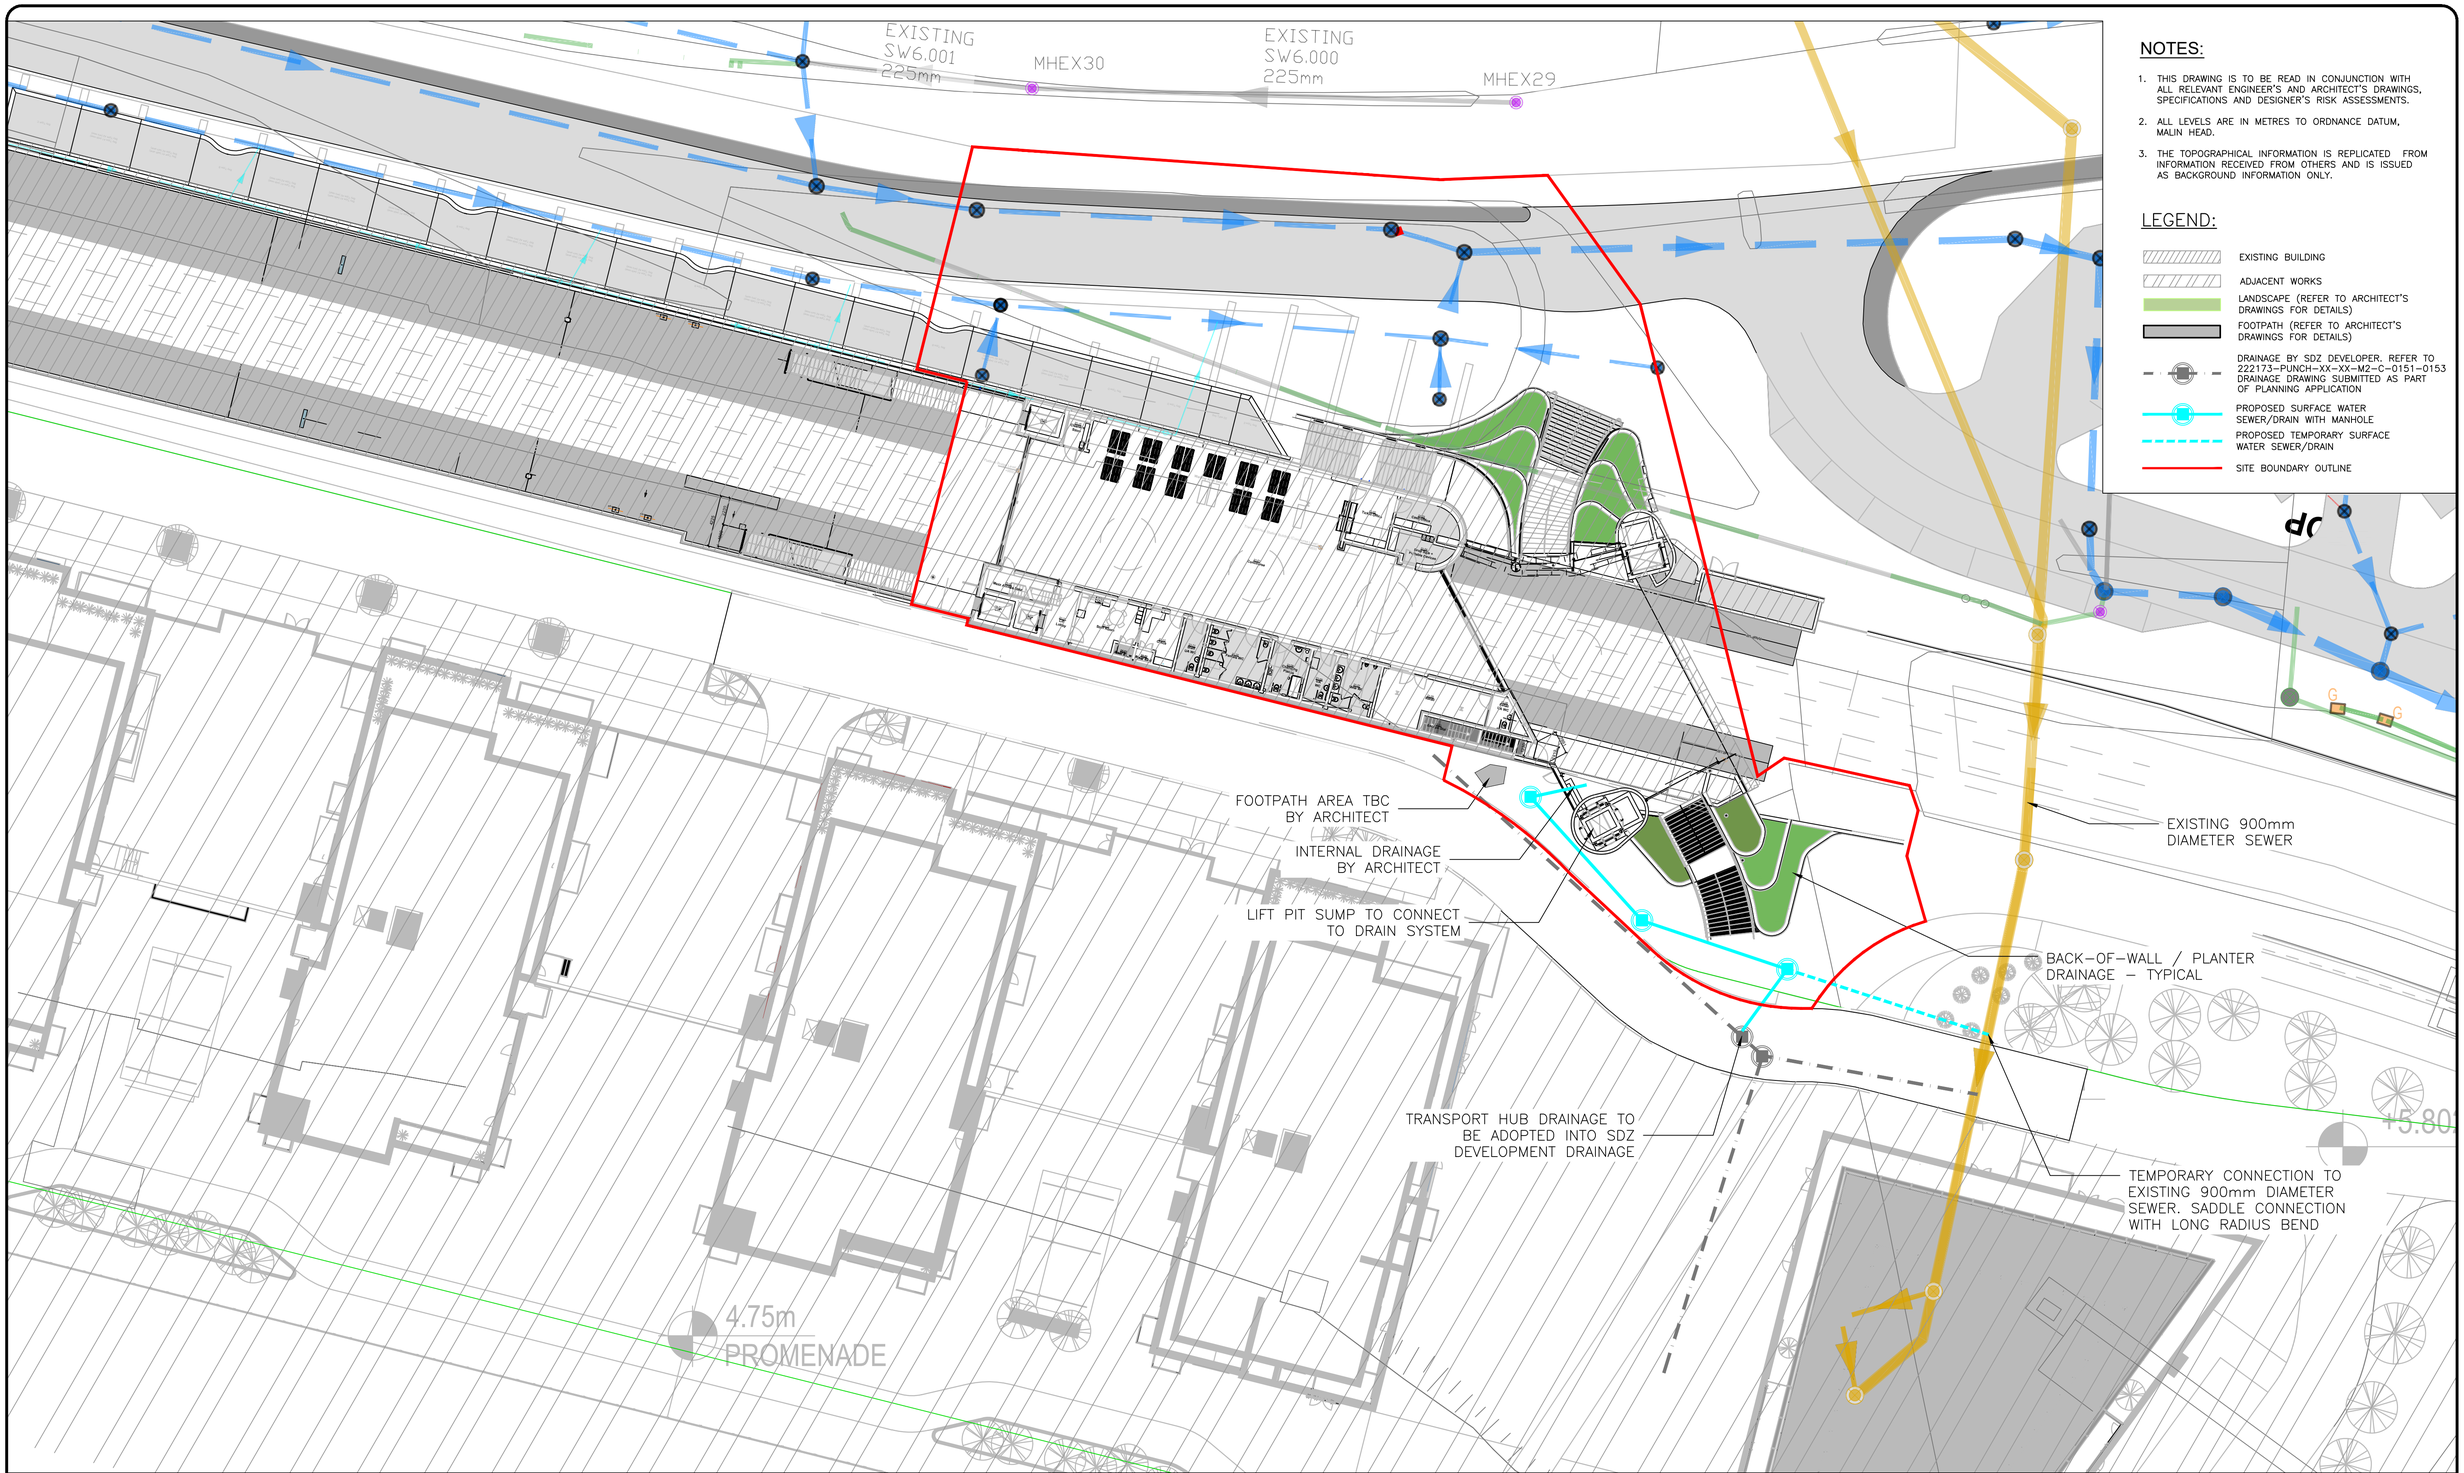

Project Ireland 2040 Building Ireland's Future

Iarnród Éireann Irish Rail

Comhairle Cathrach & Contae Phort Láirge Waterford City & County Council

SEÁN HARRINGTON ARCHITECTS

JV TIERNEY & CO CONSULTING ENGINEERS

Maurice Johnson & Partners FIRE SAFETY ENGINEERING & ACCESS CONSULTANTS

No.	Revision	Date	By	Chk'd	App'd
P01	FIRST ISSUE	19/11/2024	MB	KOR	-
P02	SECOND ISSUE	28/11/2024	MB	AM	AM
P03	THIRD ISSUE	19/12/2024	VL	KOR	AM
P04	FOURTH ISSUE	17/01/2025	VL	KOR	AM

ROD ROUGHAN & O'DONOVAN

Consulting Engineers
Civil - Structural - Transportation - Environmental

Arena House, Arena Road, Sandyford, Dublin 18, Ireland
t +353 (0) 1 294 0800
f +353 (0) 1 294 0820
www.rod.ie

Drawn	Designed	Checked	Approved	Suitability Code - Description
VL	KOR	KOR	-	S2 - Information / Planning

Project Stage: Planning

Project Title: WATERFORD CITY PUBLIC INFRASTRUCTURE PROJECT

Drawing Title: TRANSPORT HUB SOUTHERN ACCESS DRAINAGE

Drawing Number: Project | Originator | Volume | Location | Type | Role | Number
WPIP - ROD - Z1 - XX - DR - C - 0040

Scale (A1): As indicated | Date: NOV' 2024 | Job No: 18.141 | Rev: P04

©Ordnance Survey Ireland/Government of Ireland – CYAL50320424
©Crown copyright and Database rights 2019 Ordnance Survey 100019340
License number 2015/18/CCMA/WaterfordCity&CountryCouncil.,
Republic of Ireland RGB & CIR – © Bluesky International Ltd..

17 January 2025 12:34:11 J:\2018\18141\18141-02_WIP\08 MODELS\01 CAD\01 DWG\02 STG 2 - DETAILED DESIGN\12-TRANSPORT HUB BUILDING\WPIP-ROD-Z1-XX-DR-C-0040.DWG

DO NOT SCALE USE FIGURED DIMENSIONS ONLY