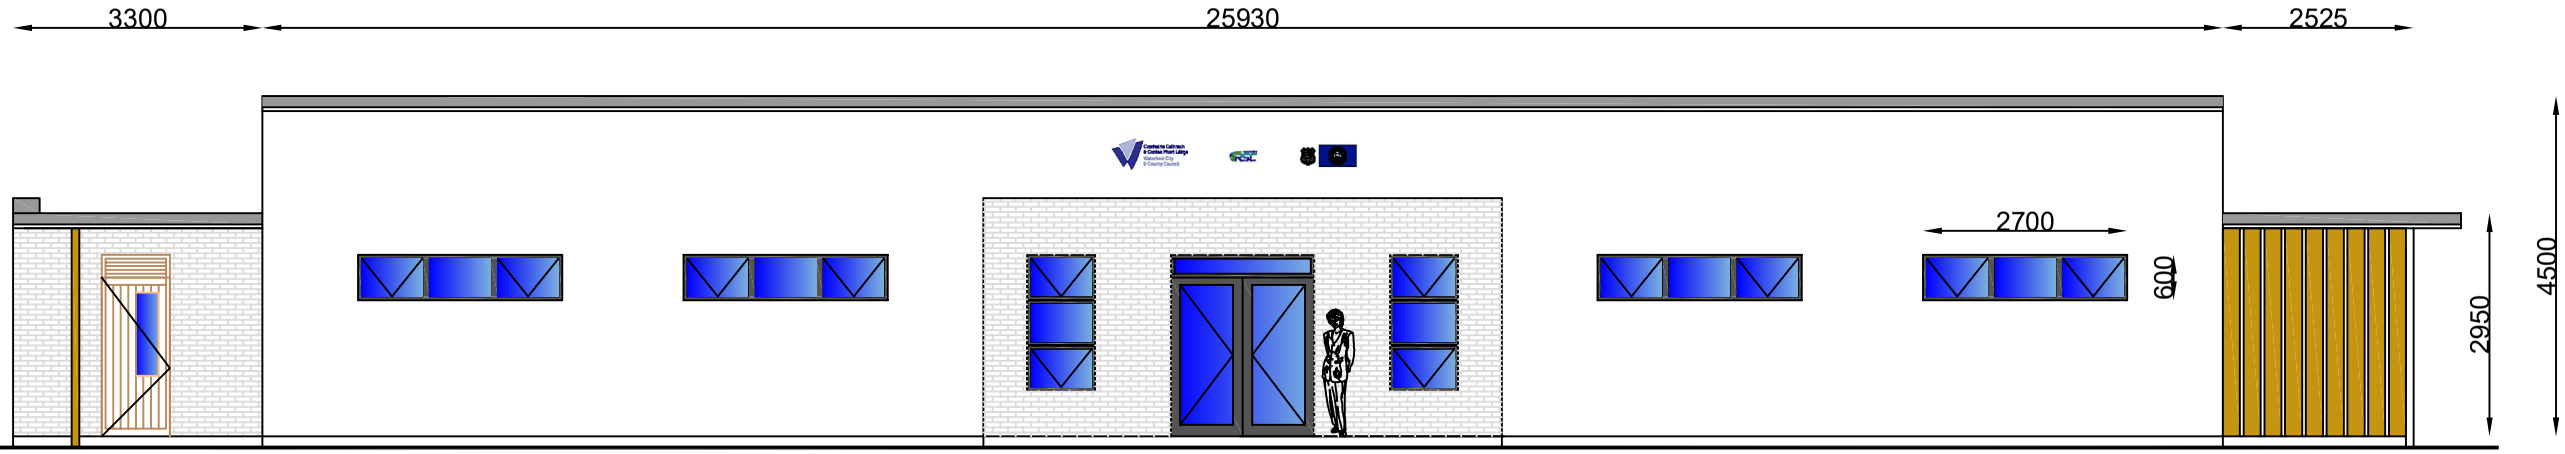

FRONT ELEVATION
SCALE 1:100

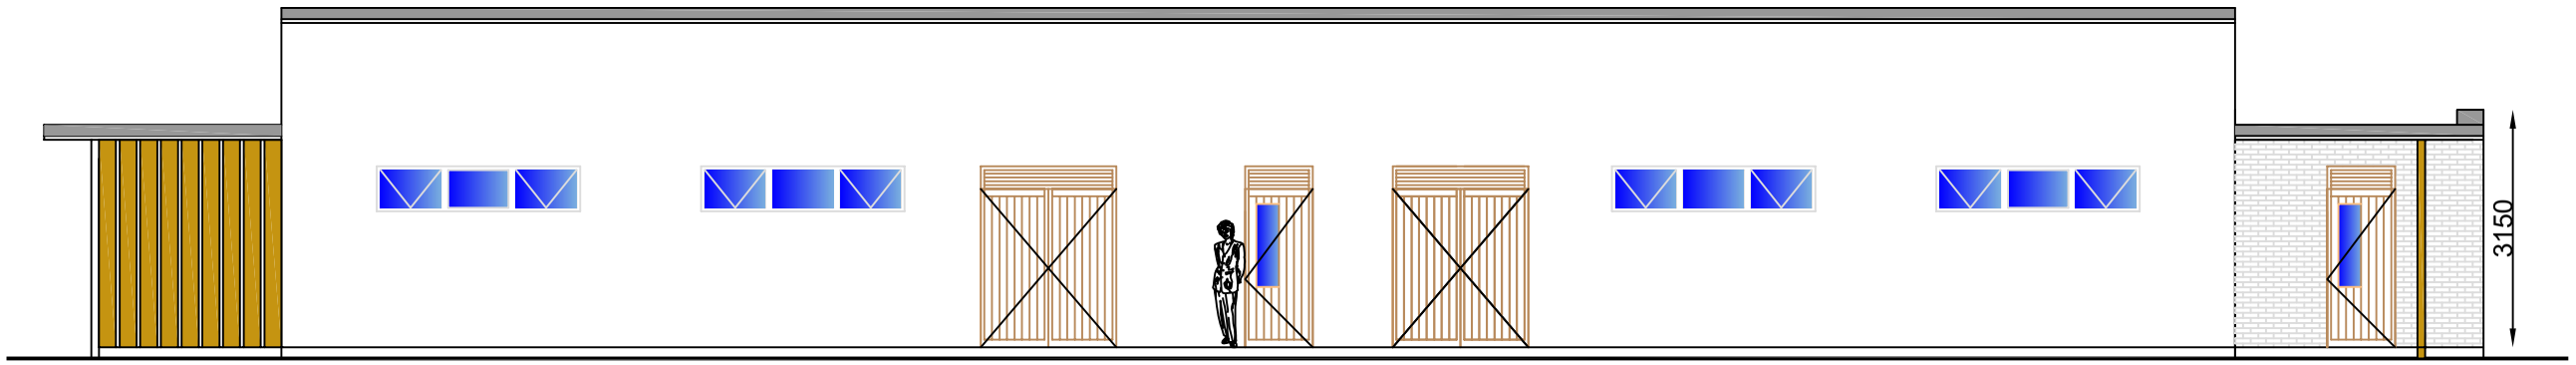

REAR ELEVATION
SCALE 1:100

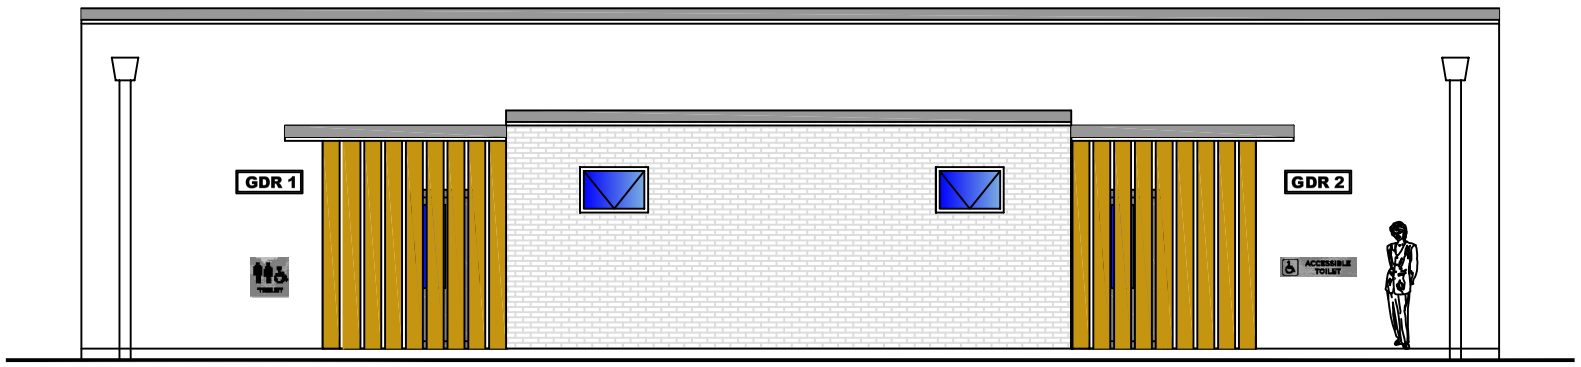

SIDE ELEVATION
SCALE 1:100

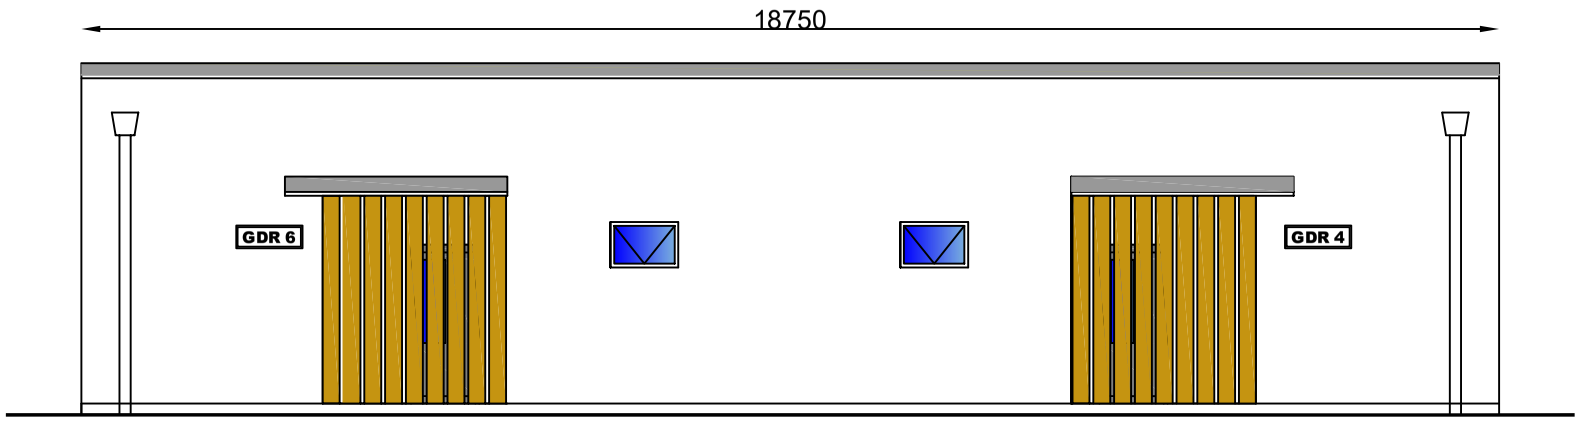

SIDE ELEVATION
SCALE 1:100

NOTES

REVISION	DATE	INITLS	No.

Comhairle Cathrach & Contae Phort Láirge
Waterford City & County Council

SEAMUS DE FAOITE
DIRECTOR OF SERVICES
HOUSING, COMMUNITY & EMERGENCY

HOUSING

ADDRESS : New Civic Office, Baileys New Street, Waterford.
TELEPHONE : 0761 - 102020
FAX NO. : 051 - 844708

PROJECT
REGIONAL_SPORTS_CENTRE

TITLE
PROPOSED_RSC_NEW_BUILD
DRESSING_ROOM_ELEVATIONS

SCALE	JOB No.	DRAWING No.
1/100		
DATE	DRAWN BY	CHECKED BY
07/03/2026	TB	WH