Planning Pack Map

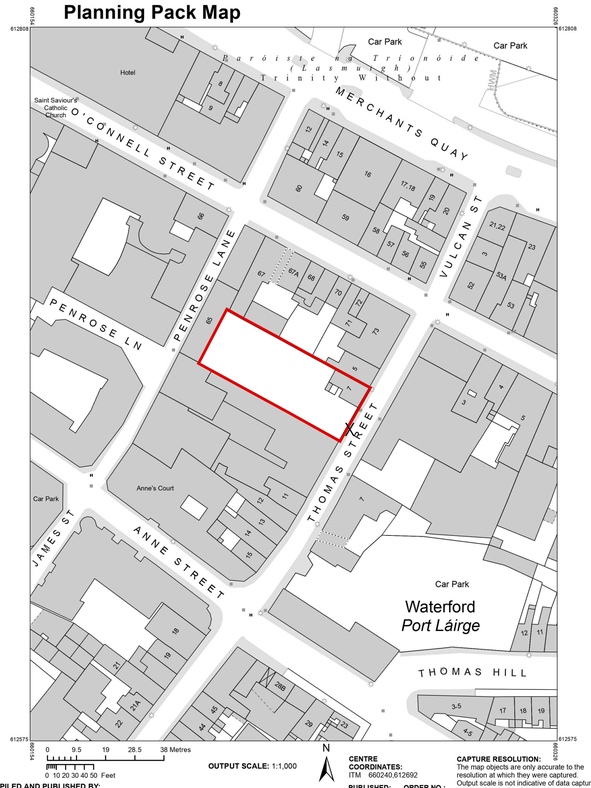

OUTPUT SCALE: 1:1,000

CENTRE COORDINATES:
ITM 660240,612692

PUBLISHED: 27/01/2025
ORDER NO.: 50445107_1
MAP SERIES: 1:1,000
MAP SHEETS: 5632-16 5632-21

CAPTURE RESOLUTION:
The map objects are only accurate to the resolution at which they were captured. Output scale is not indicative of data capture scale.Further information is available at: www.tailte.ie; search "Capture Resolution"
LEGEND: To view the legend visit www.tailte.ie and search for 'Large Scale Legend'

COMPILED AND PUBLISHED BY:
Tailte Eireann,
Phoenix Park,
Dublin 8,
Ireland.
D08F6E4

www.tailte.ie

Any unauthorised reproduction infringes Tailte Éireann copyright.

No part of this publication may be copied, reproduced or transmitted in any form or by any means without the prior written permission of the copyright owner.

The representation on this map of a road, track or footpath is not evidence of the existence of a right of way.

This topographic map does not show legal property boundaries, nor does it show ownership of physical features.

© Tailte Éireann, 2025
All rights reserved

Tailte Éireann

SITE LOCATION MAP scale 1:1000

X = APPROX. POSITIONS OF SITE NOTICE
SITE OUTLINED IN RED
SITE AREA: 0.10 HECTARES

PROPOSED SITE LAYOUT scale 1:200

X = APPROX. POSITIONS OF SITE NOTICE
SITE OUTLINED IN RED

SITE AREA: 0.10 HECTARES

waterford cultural quarter WCQ

Waterford City & County Council
Comhairle Cathrach & Contae Phort Láirge

Rialtas na hÉireann Government of Ireland

Tionscadal Éireann Project Ireland 2040

NOTES
Figured dimensions only to be taken from this drg. All dimensions to be checked on site. All discrepencies to be brought to the attention of this office prior to commencement of work.
© This Drawing is Copyright.

Project Stage								
1. APPRAISAL/ SURVEY	2. SKETCH DESIGN	3. PLANNING APPLICATION	4. FIRE CERTIFICATE	5. TENDER DRAWINGS	6. CONTRACT DOCUMENT	7. CONSTRUCTION DRAWINGS	8. FINAL DRAWINGS	9. SUPERSEDED DRAWINGS
AP	SK	PP	FC	TR	CT	CN	FL	SS

REV.	STAGE.	NOTES	DATE

REV.	STAGE.	NOTES	DATE

PLANNING DRAWING

DRAKE|HOURIGAN
ARCHITECTURE | CONSERVATION | LANDSCAPE

CLIENT:
WATERFORD CITY AND COUNTY COUNCIL

PROJECT:
THOMAS STREET ARTHOUSE + POCKET PARK

Conor Hourigan B.Arch Sc MUBC
t : 087 917 1599
e : conor.hourigan@gmail.com

Ailish Drake B.Arch Sc MRIAI
t : 087 677 2602
e : ailishdrake@gmail.com

Drake Hourigan Architects - Mona Lodge, Portcrusha, Montpelier, County Limerick.

TITLE:
SITE LOCATION MAP & SITE LAYOUT PLAN

DRAWING No. : P001
Rev. :

DATE:	SCALE:	DRAWN BY:	PROJECT STAGE:	JOB No. :
FEB '26	1:1000/1:200@A1	JS	PP	2404