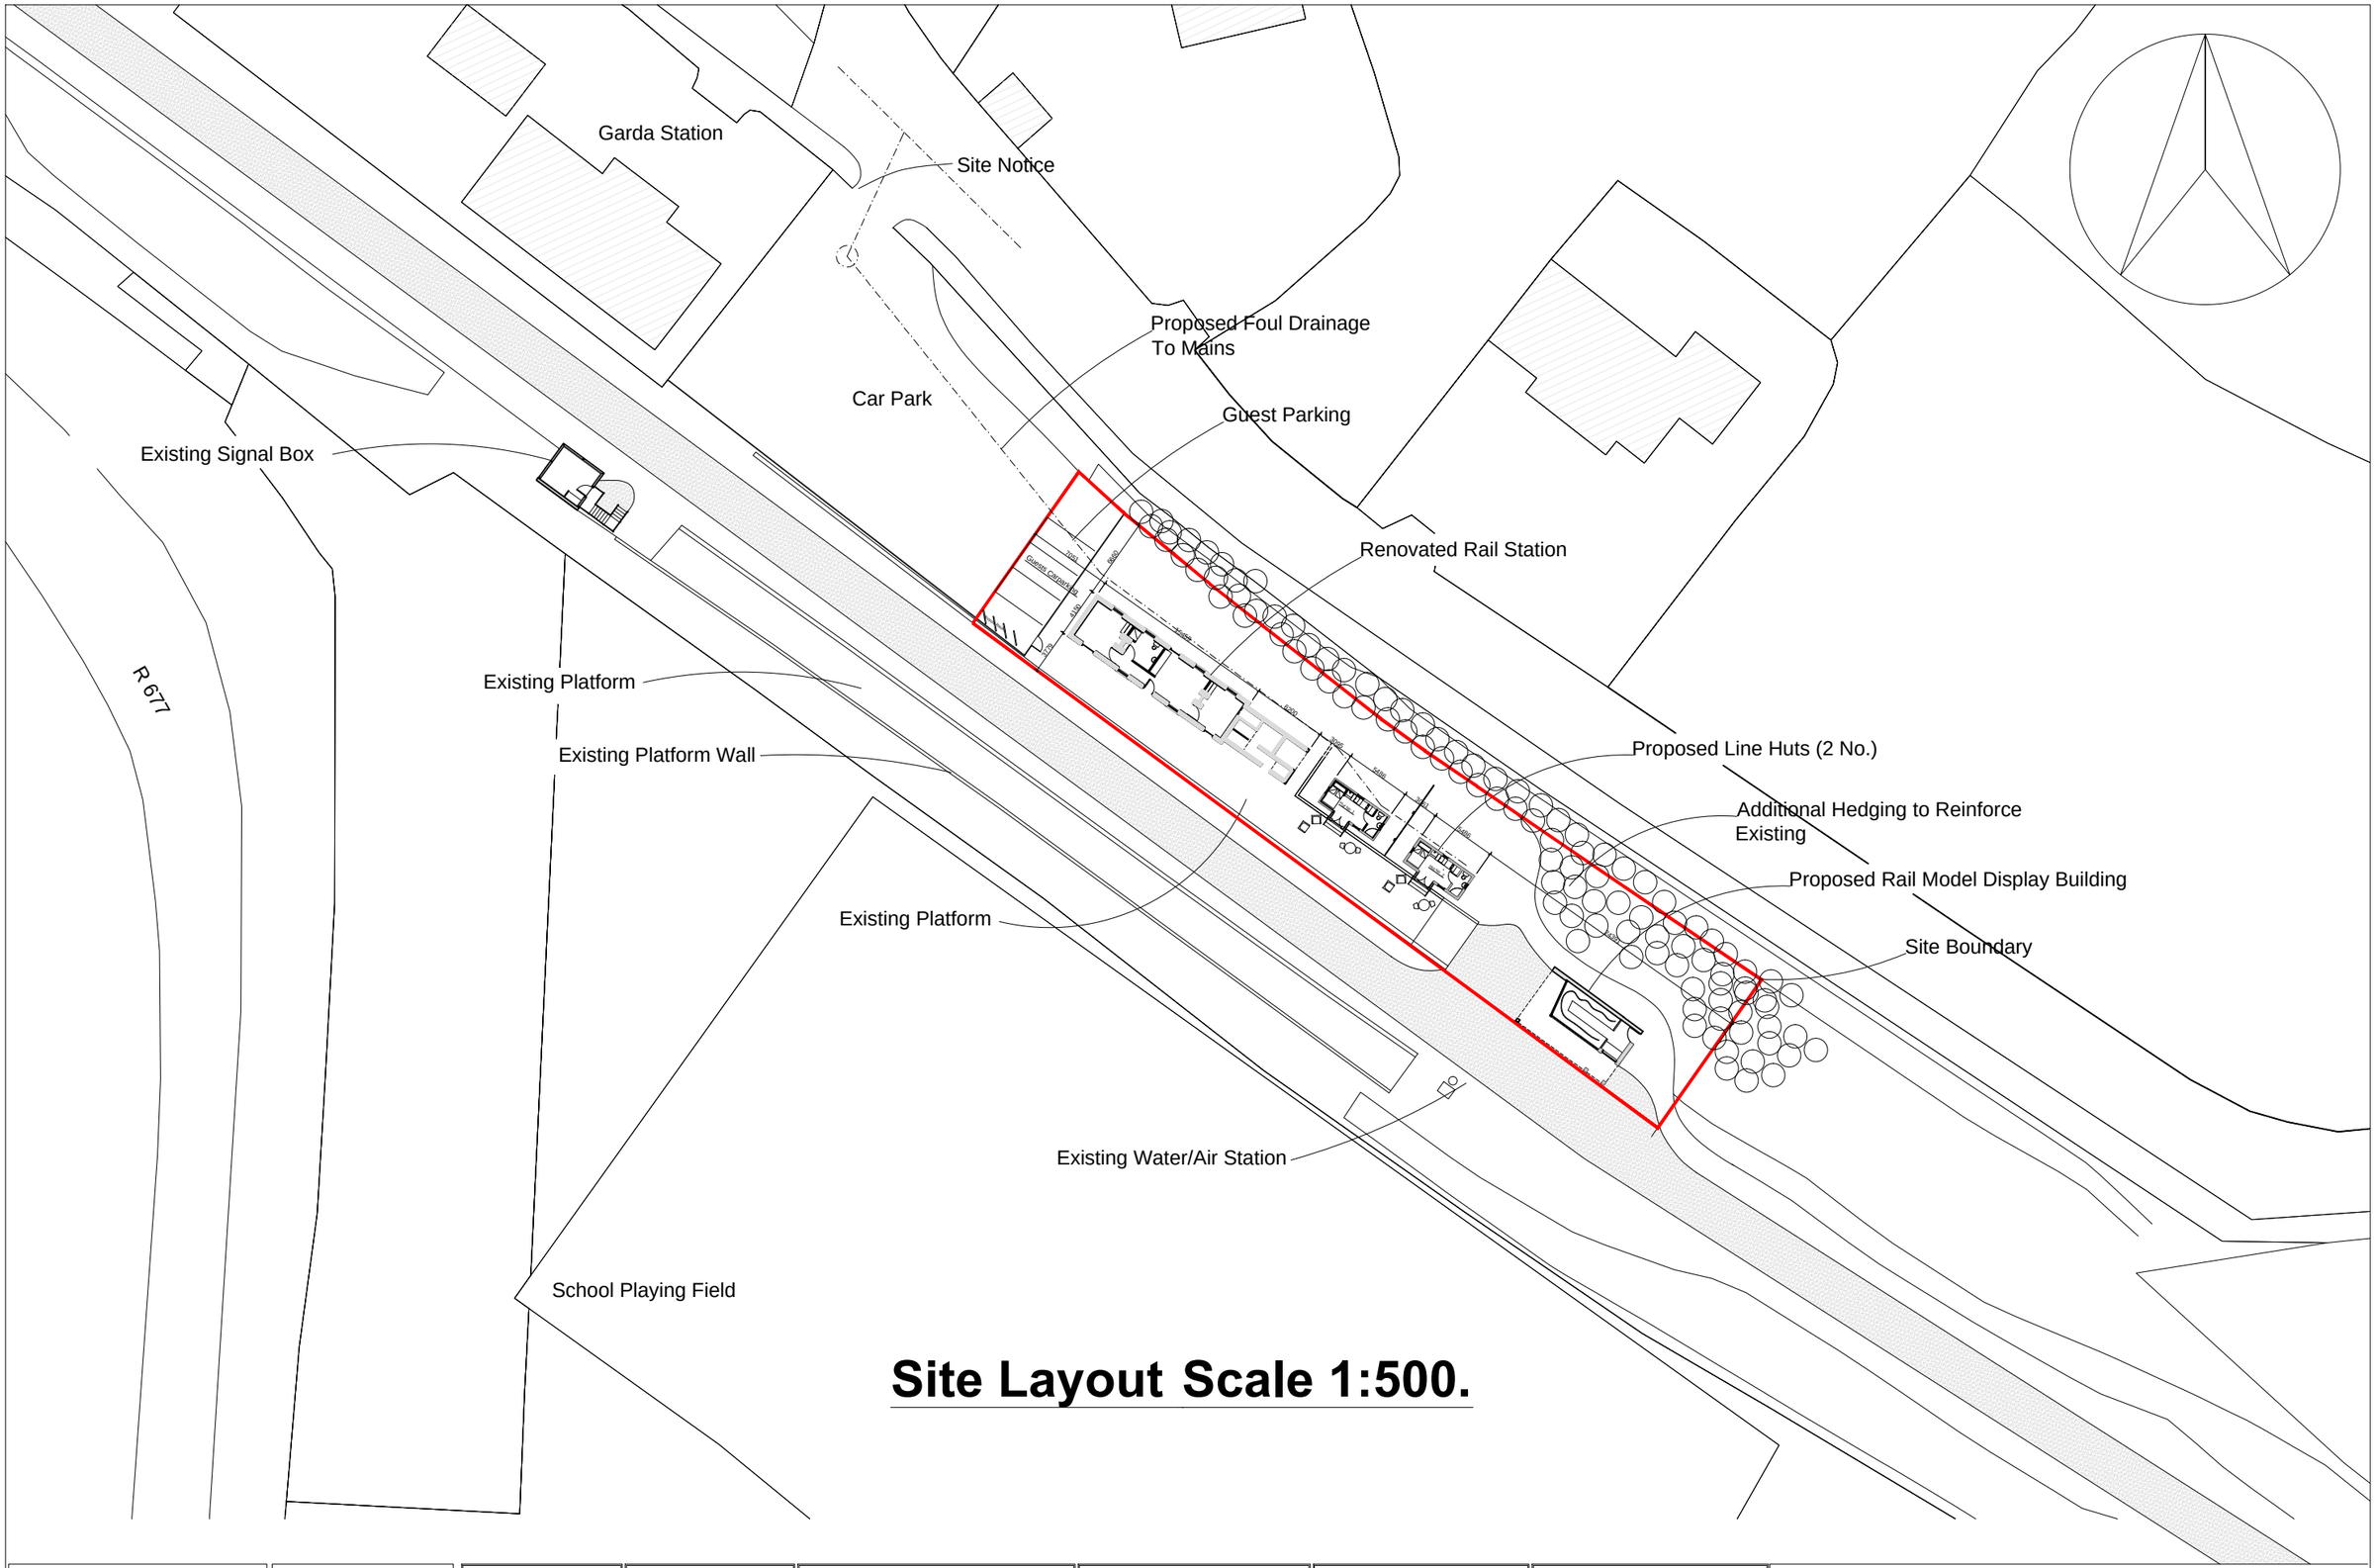

Site Layout Scale 1:500.

MICHAEL TOBIN ARCHITECTURE	REGISTERED ARCHITECT RIAI	Client Waterford City & County Council.	Site Kilmacthomas Greenway Railway Station	Job Proposed Railway Station Development.	Title Site Layout Scale 1:500.	Prepared by : Michael Tobin MRIAI, Haggard, Glenmore, Co. Kilkenny. 0035387-2195257	Drg. No. 23-05-001 Rev.- Scale 1:500 Drawn by: M. T.	Scheme Design Stage

©